# CITY OF LODI

PUBLIC WORKS DEPARTMENT

## DRAFTING SYMBOLS

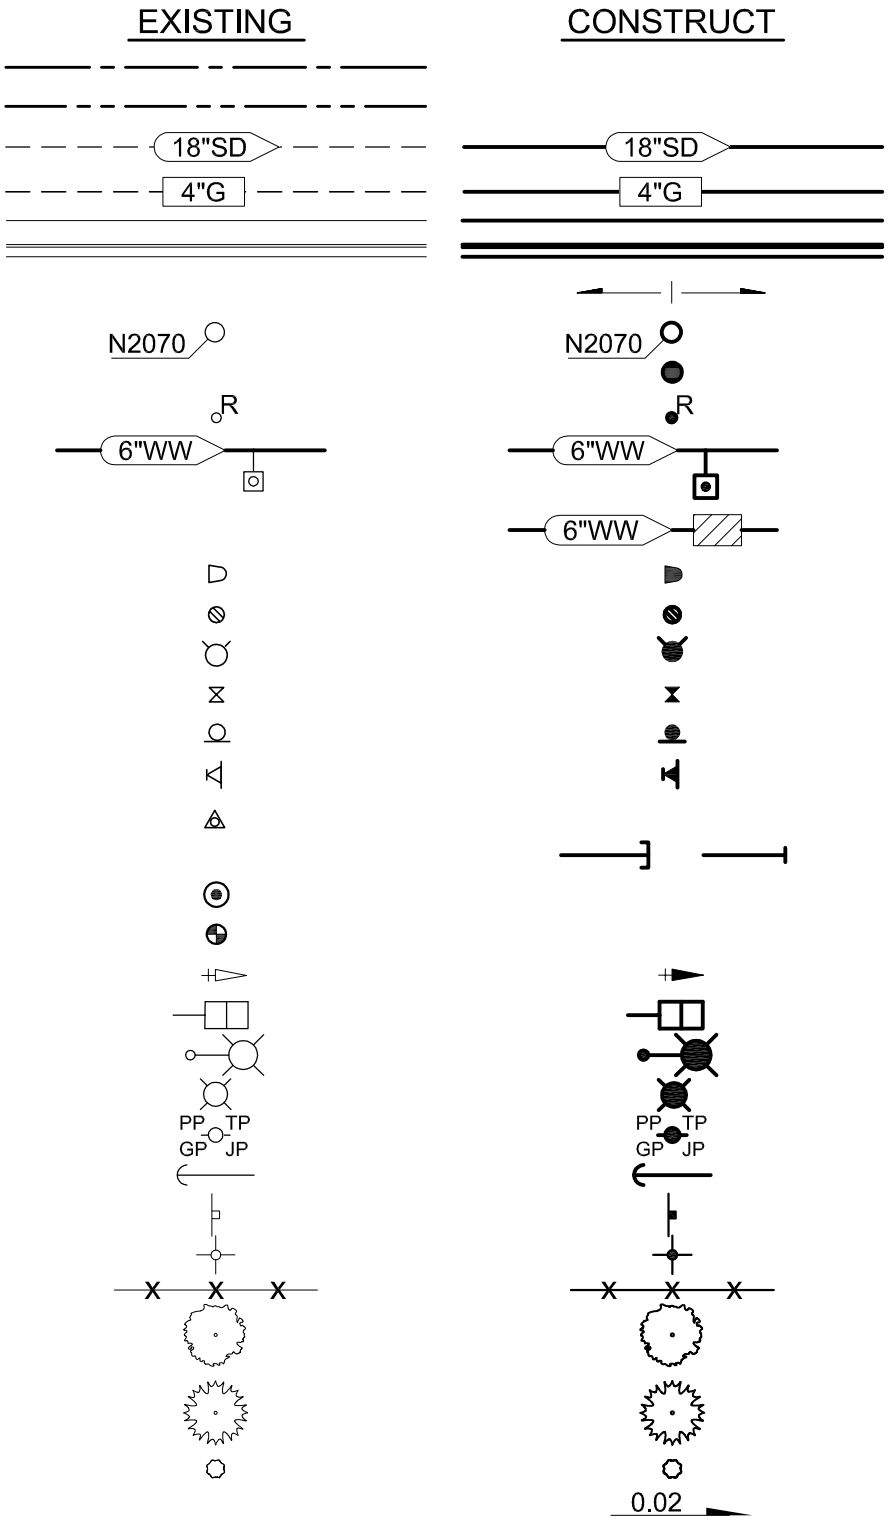


- Centerline
- Right-of-Way / Property Line
- SD, WW or IW (noted) with direction
- W or Other Underground Utilities (no
- C,G & S
- High Point in Flow Line
- Manhole W/ Manhole Number
- Rehab Ex Manhole
- Riser
- WW Cleanout
- Point Repair
- Side Inlet Catch Basin
- Drop Inlet Catch Basin
- Fire Hydrant
- Water Valve
- Blow-off
- Reducer
- Water Service Shutoff
- Cap & Blind Flange
- Centerline Survey Monument
- City of Lodi Bench Mark
- Traffic Signal Head
- Pedestrian Head
- Electrolier (mast. arm type)
- Electrolier (concrete standard)
- Utility Pole (type as noted)
- Guy Anchor
- Sign (type as noted)
- Street Name Sign
- Fence (type as noted)
- Deciduous & other Leafed Trees
- Pine, Fir or Cedar Trees
- Hedge or Bush
- Slope of Pipe

| Dr. KT | No. | Date | Revision | Appr. |
|---|---|---|---|---|
| Ch. WS | 1 | 7/01 | UPDATE PER FIRST REVISION | |
| Date 11/08 | 2 | 9/03 | REVISED SICB SYMBOL | |
| | 3 | 11/08 | REVISED WW CLEANOUT | |

Approved By:

F. Wally Sandelin
City Engineer
R.C.E. 39895

9/25/02
Date

STD PLAN

503